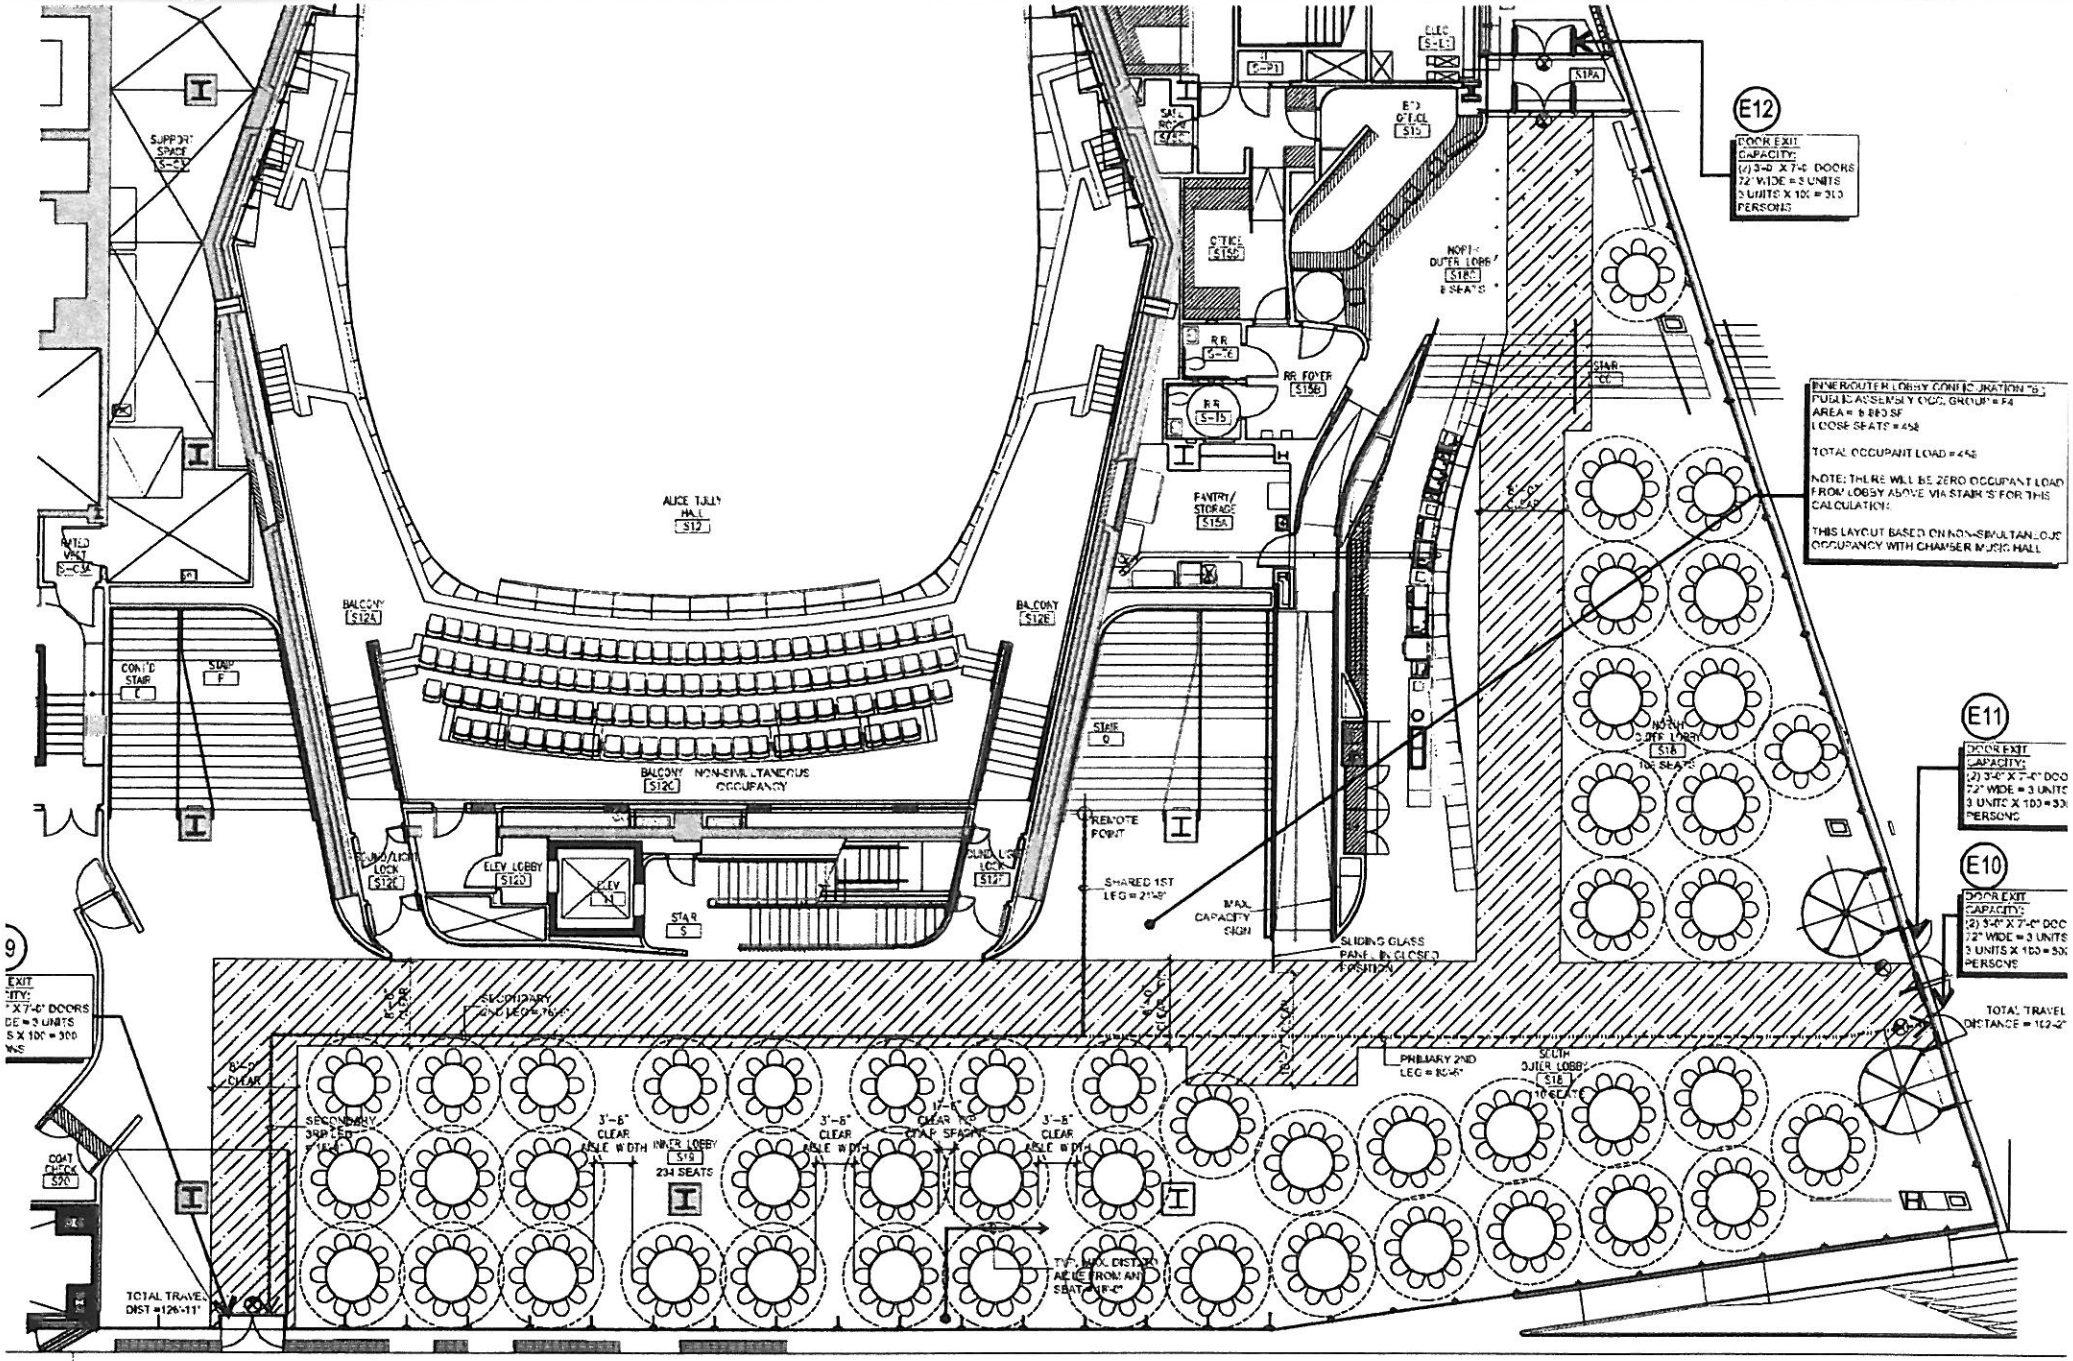

8 STREET LEVEL / FIRST FLOOR LOBBY PUBLIC ASSEMBLY PLAN – CONFIGURATION "B"

1'-0"